EXHIBIT C-4

EXISTING PARKING (ALL PARALELL PARKING) = 66

PROPOSED PARKING (PARALLEL AND ANGLE PARKING) = 89

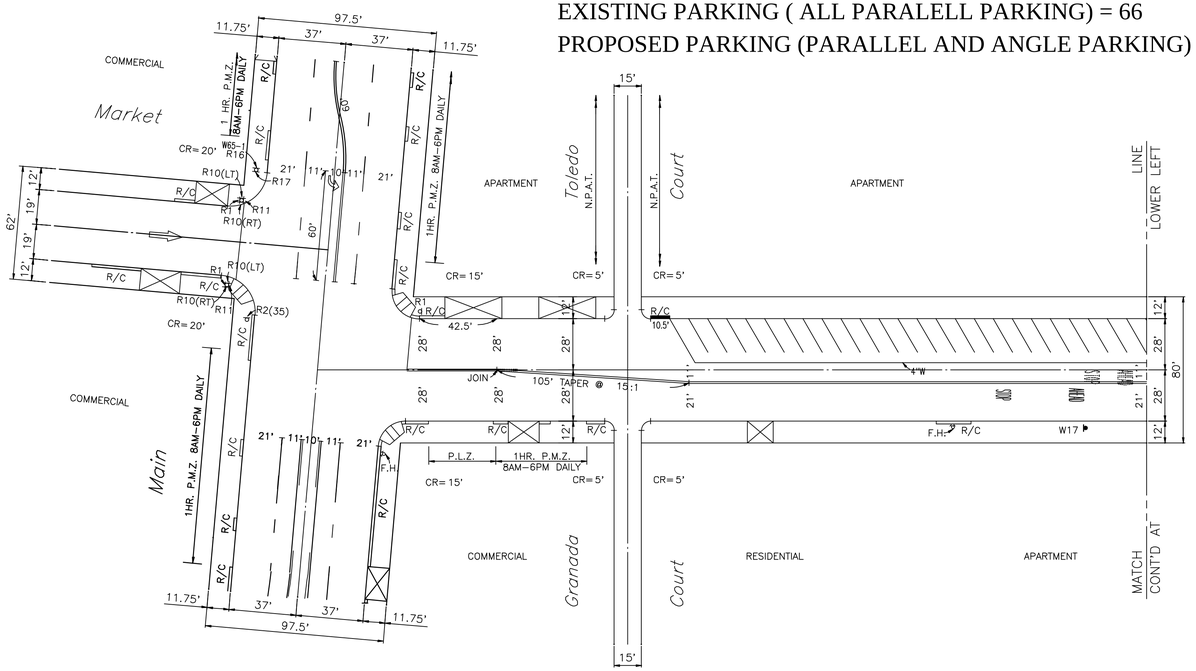

NOT TO SCALE

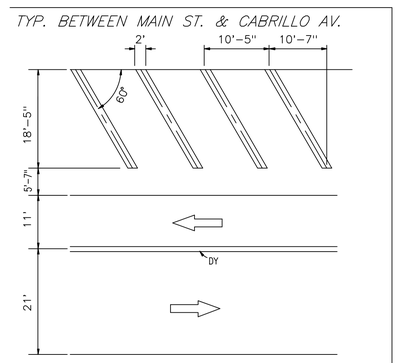

ANGLE PARKING DETAIL (60°)

TOTAL 60° SPACES: 58

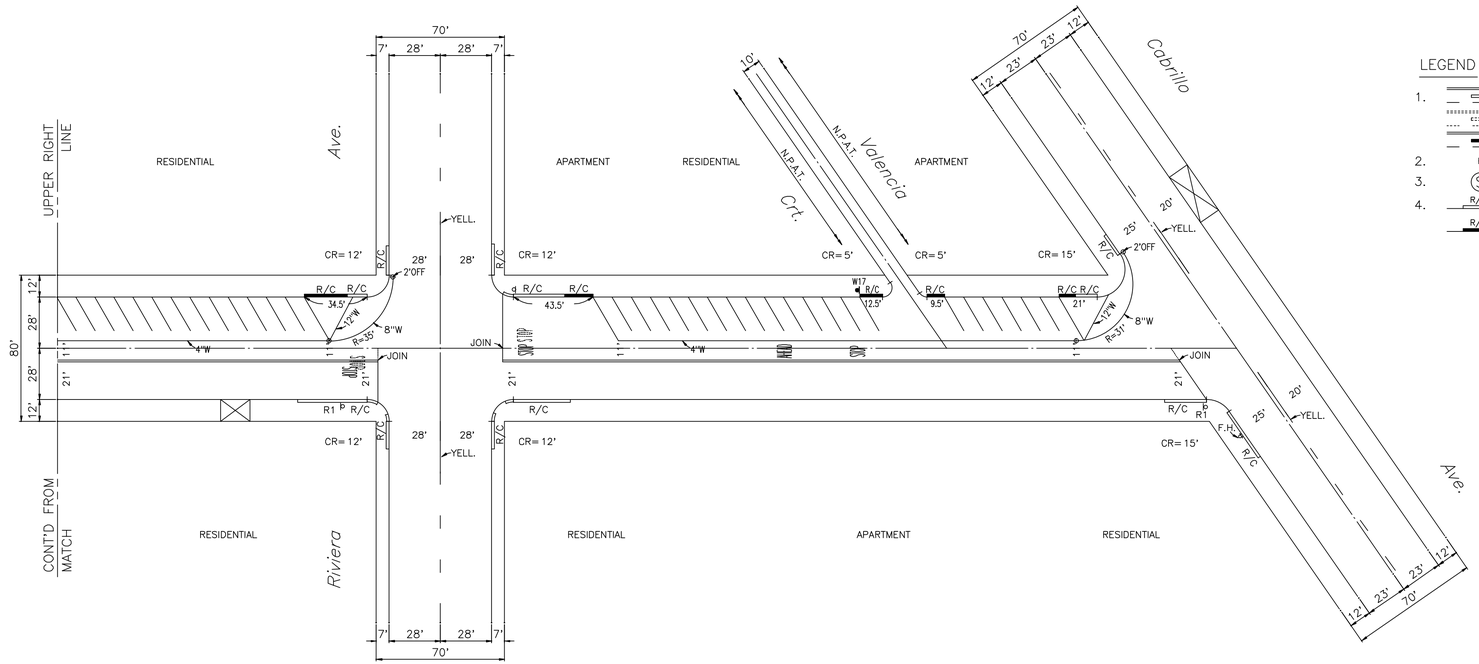

LEGEND

1. EXISTING STRIPING & MARKINGS TO REMAIN
   EXISTING STRIPING & MARKINGS TO BE REMOVED
   PROPOSED STRIPING & MARKINGS
2. EXISTING SIGNS ▸ PROPOSED SIGNS
3. SIGNALIZED INTERSECTION
4. R/C EXISTING RED CURB
   R/C PROPOSED RED CURB

NOTES

1. LENGTH OF DESIGN : 970' ±
2. PAINT REMOVAL REQUIRED.

SCALE: 1"=40'

1"=20'
ORIGINAL MAP SCALE
1"=40'

20 10 0 20 40 60 80 100 FEET
40 20 0 40 80 120 160 200 FEET

	BY	DATE
BASE	EA	12–04–03
FIELD	EA	12–04–03
DRAFTING		
CHECK	LCJ	12–04–03
DESIGN	RG	12–11–03

	BY	DATE
SUPERVISOR	T.C.	12–11–03
S.T.A.R.		
DISTRICT		
SIGNALS		
BIKEWAYS		

NO.	REVISION DESCRIPTION (NON CADD PLANS ONLY)	T.E.	SR. T.E.	PR. TRAN. ENGR.	DATE

REGISTERED PROFESSIONAL ENGINEER
THOMAS L. JONES
No. 19381
Exp. 09–30–05
CIVIL
STATE OF CALIFORNIA

VENICE PARKING PROJECT

SUBMITTED ____ 20 ____	RECOMMENDED ____ 20 ____	APPROVED ____ 20 ____
Transportation Engineer	Senior Transportation Engineer	Principal Transportation Engineer

INSTALLATION DATES

MARKOUT BEGAN: ____

MARKOUT COMPLETED: ____

STRIPING COMPLETED: ____

References:
A–2233A–1 P–7125 P–216 FB108B145 P–2515 FB12402–63
D–1184 P–1766 FB12402–44 P–2517

CITY OF LOS ANGELES
DEPARTMENT OF TRANSPORTATION
WAYNE K. TANDA, GENERAL MANAGER

MARKET STREET

MAIN ST. TO CABRILLO AV.

Thomas Guide	District	PROJECT NO.	DRAWING NO.	
671,H6	W	68746	A–3968	1 / 1

SCALES | HORIZ. 1"= | VERT. 1"= | SHEET | INDEX NUMBER